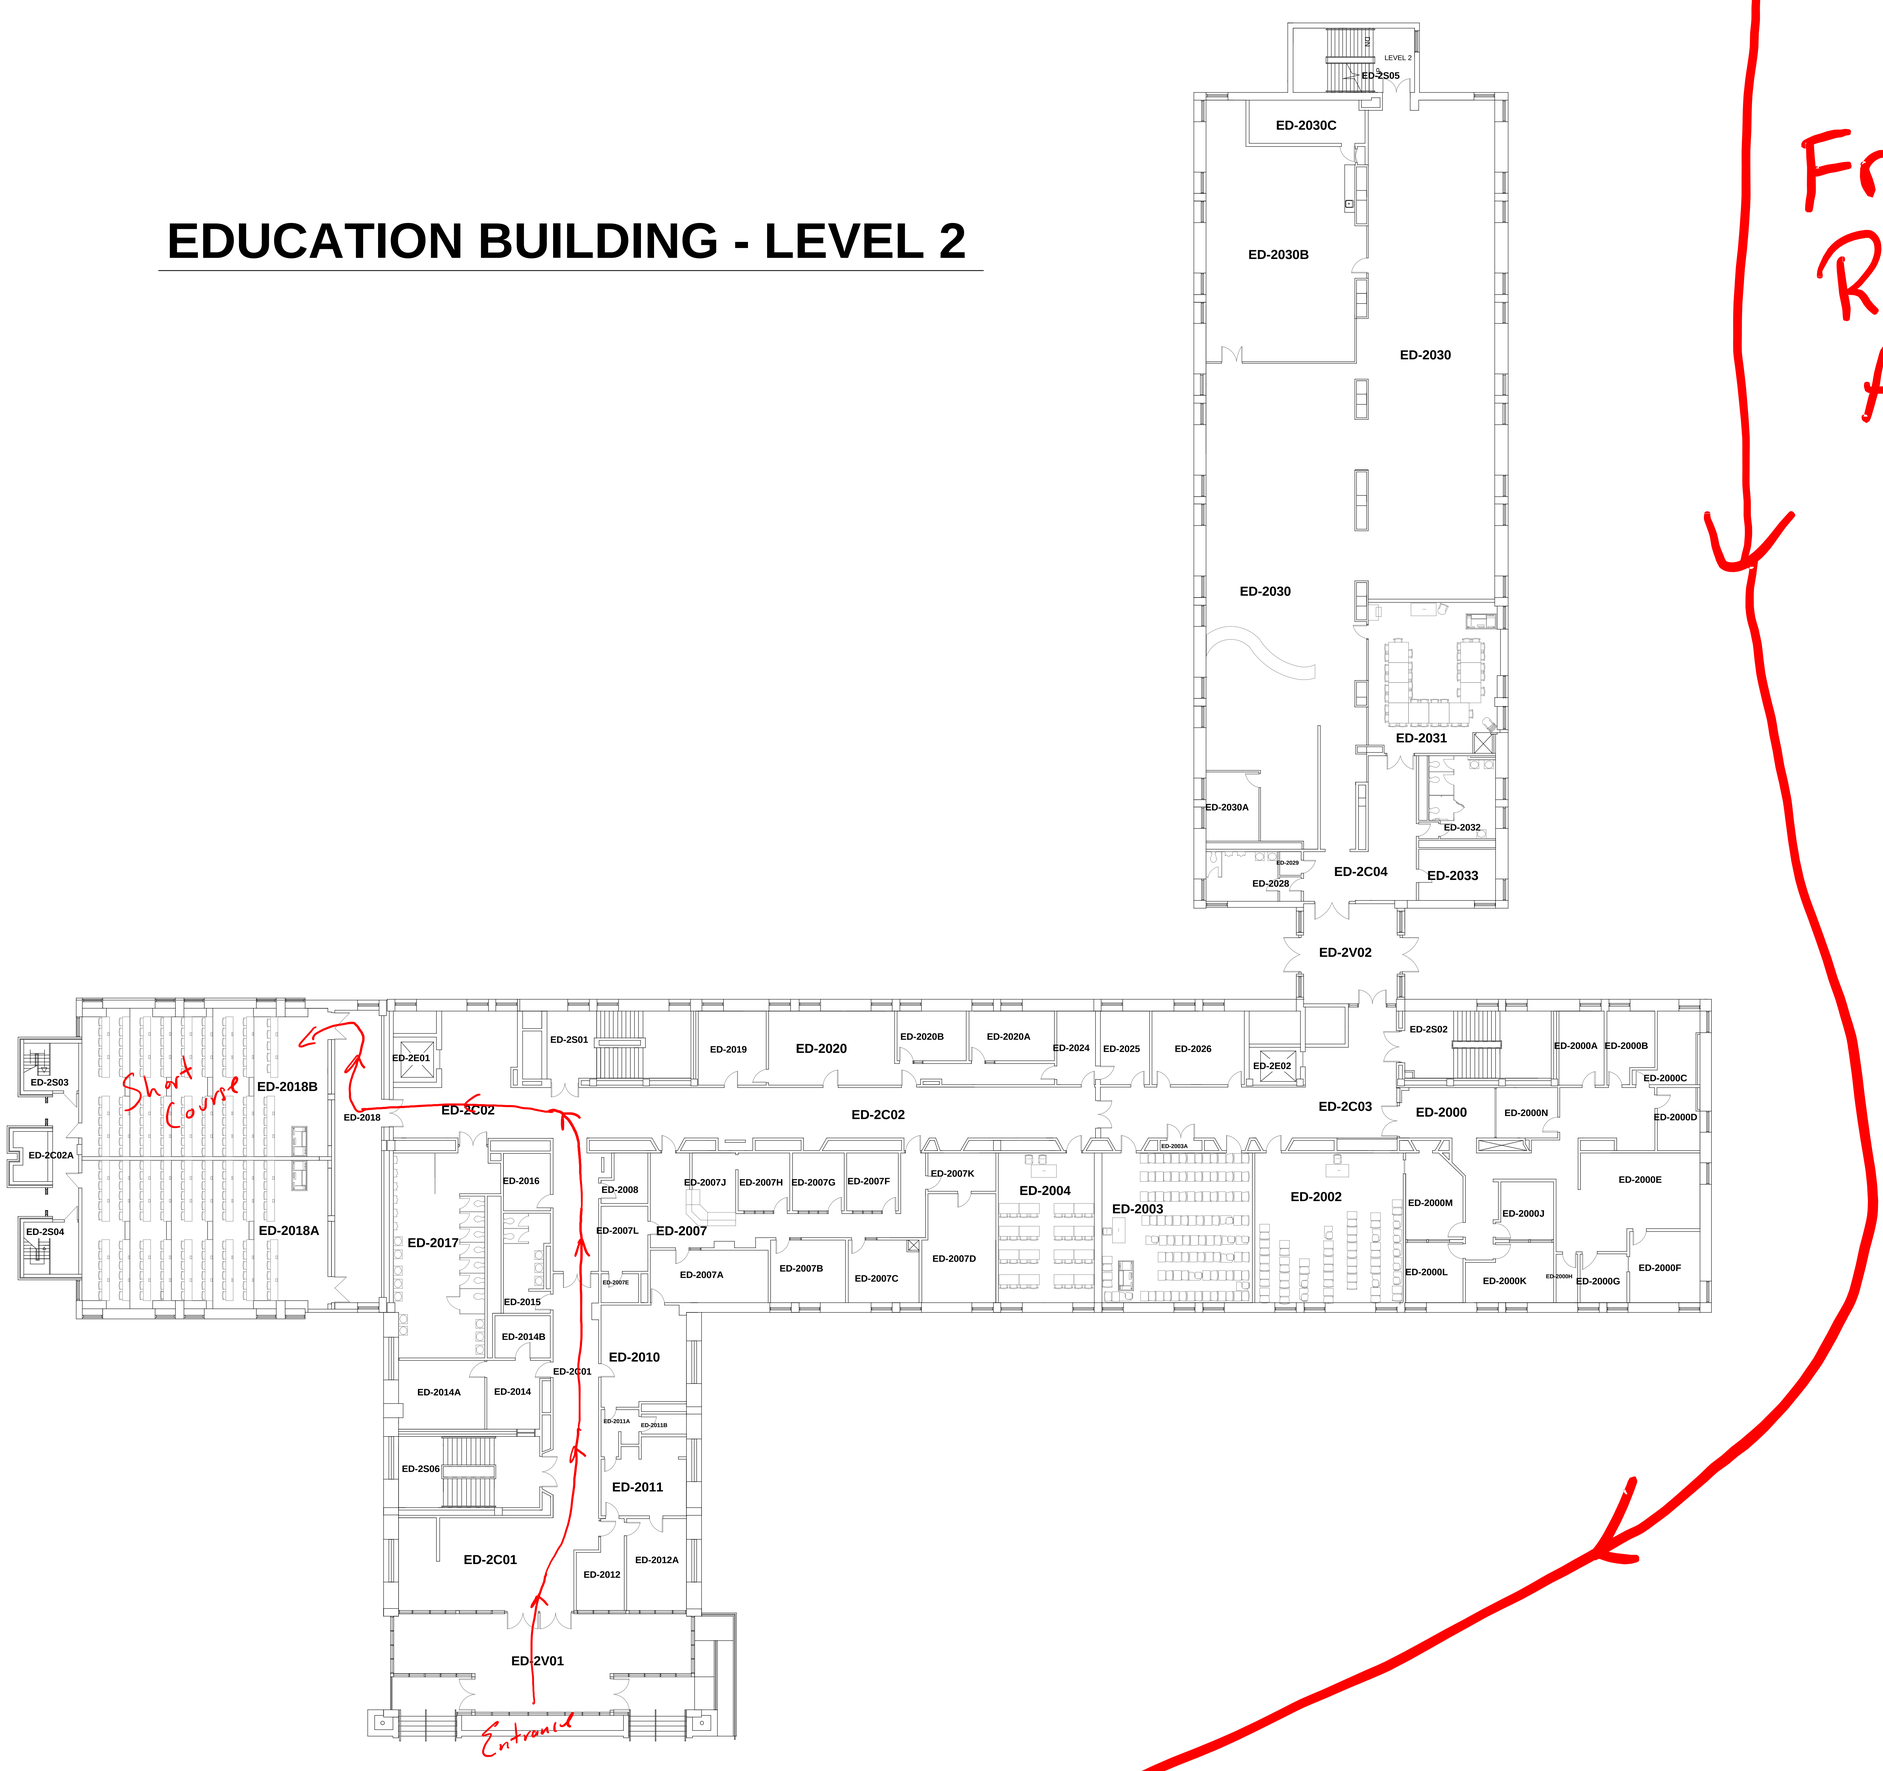EDUCATION BUILDING - LEVEL 2